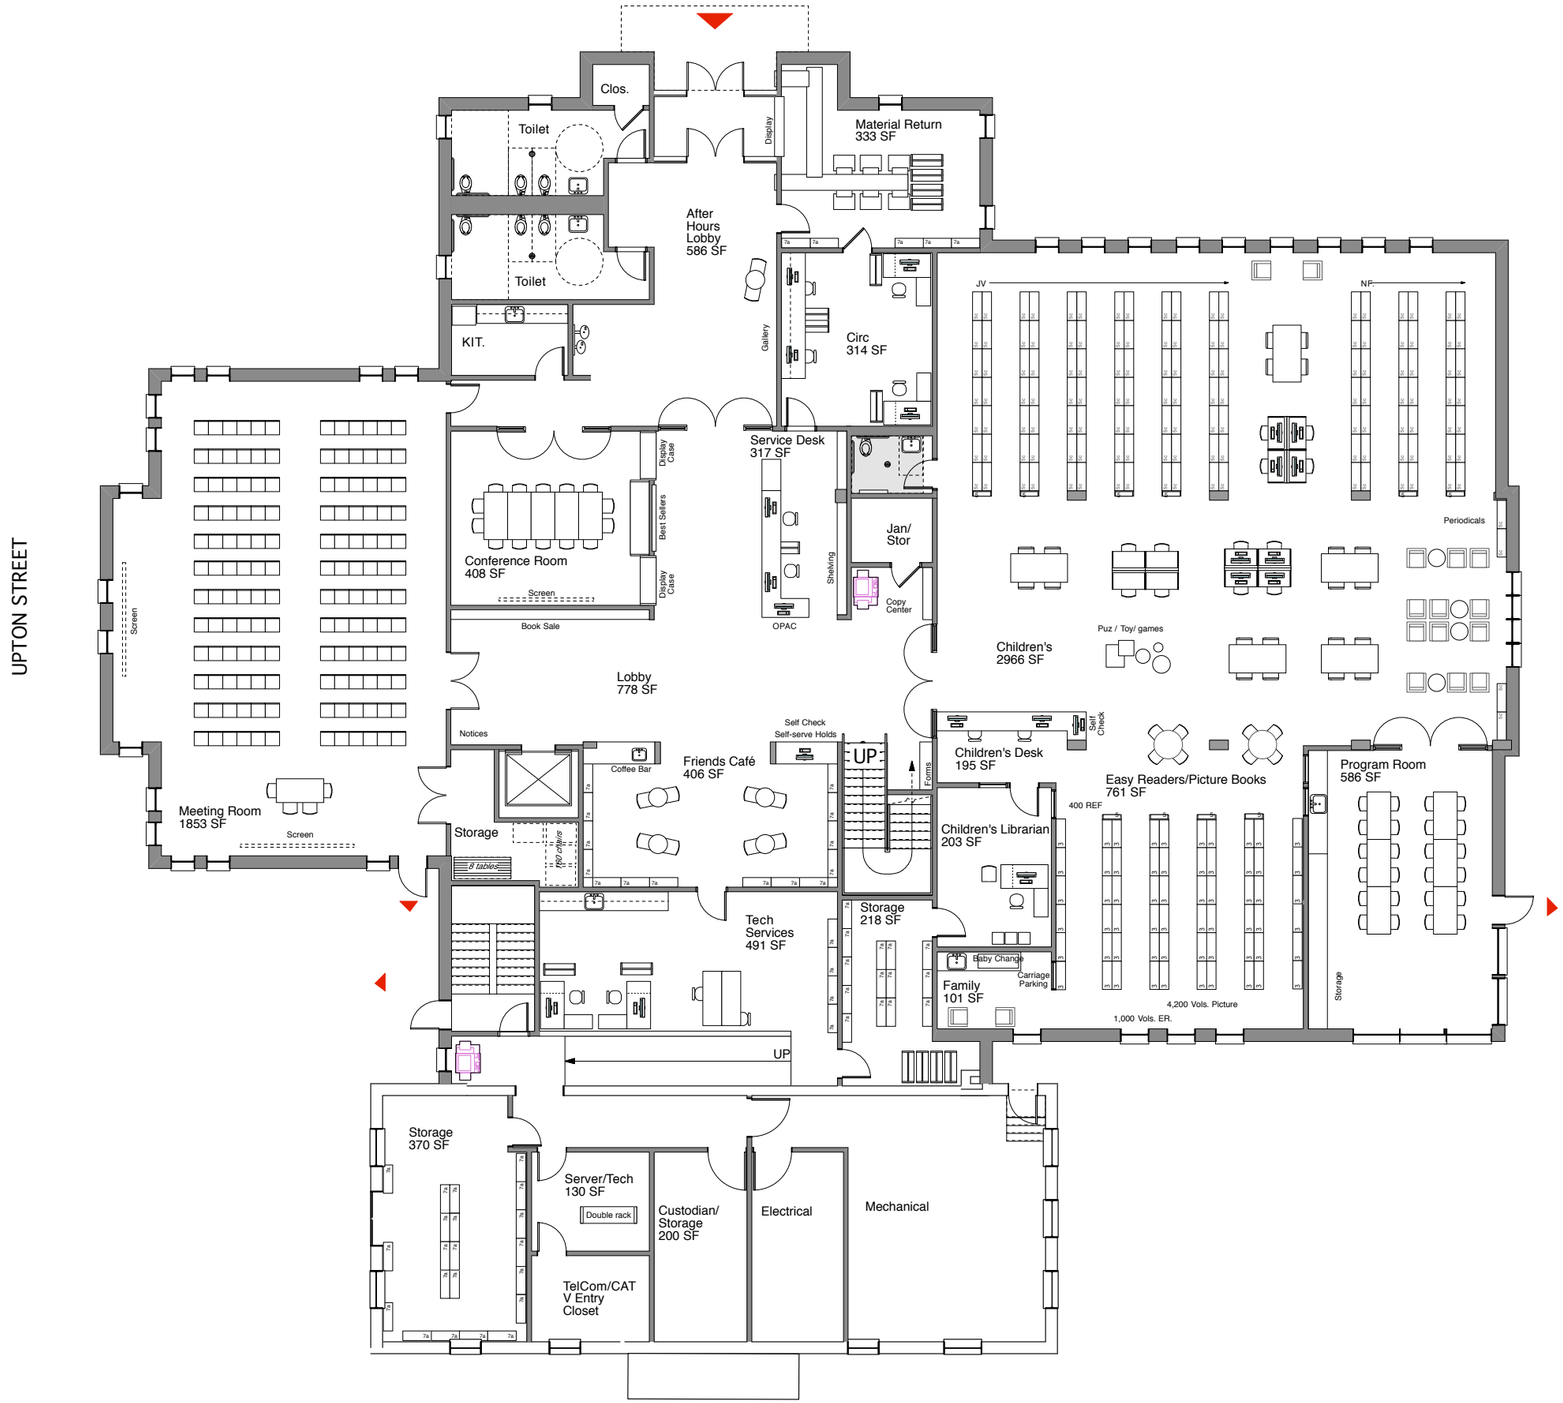

Grafton Public Library

Grafton, Massachusetts

Lower Level 20 Jan 11

JOHNSON ROBERTS ASSOCIATES INC.
ARCHITECTS
15 PROPERZI WAY
SOMERVILLE, MA
02143-3228